



Sir. James Laing & Sons. Ltd

- yard nos. 742-3.

General arrangement.

"Empire Wordsworth."

SUNDERLAND RPT. No. 33498

002524-002535-0013




© 2021

Lloyd's Register  
Foundation

M.V. № 742 & 3.

GENERAL ARRANGEMENT.




Scale 1"=1Ft.

 

M.V. № 742 & 3.

GENERAL ARRANGEMENT.

Scale 1"=1Ft.

 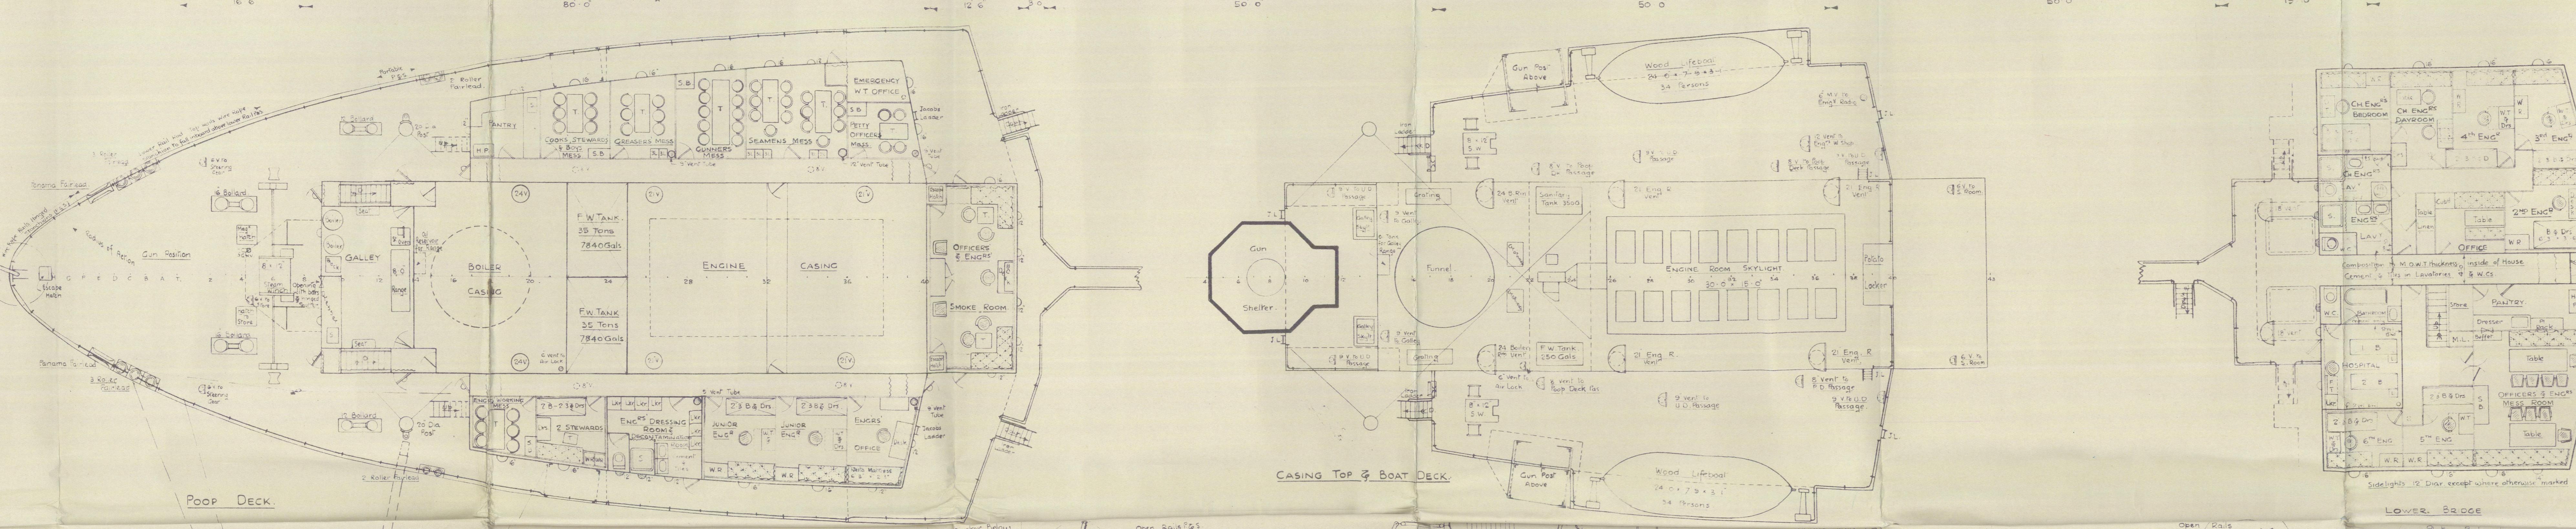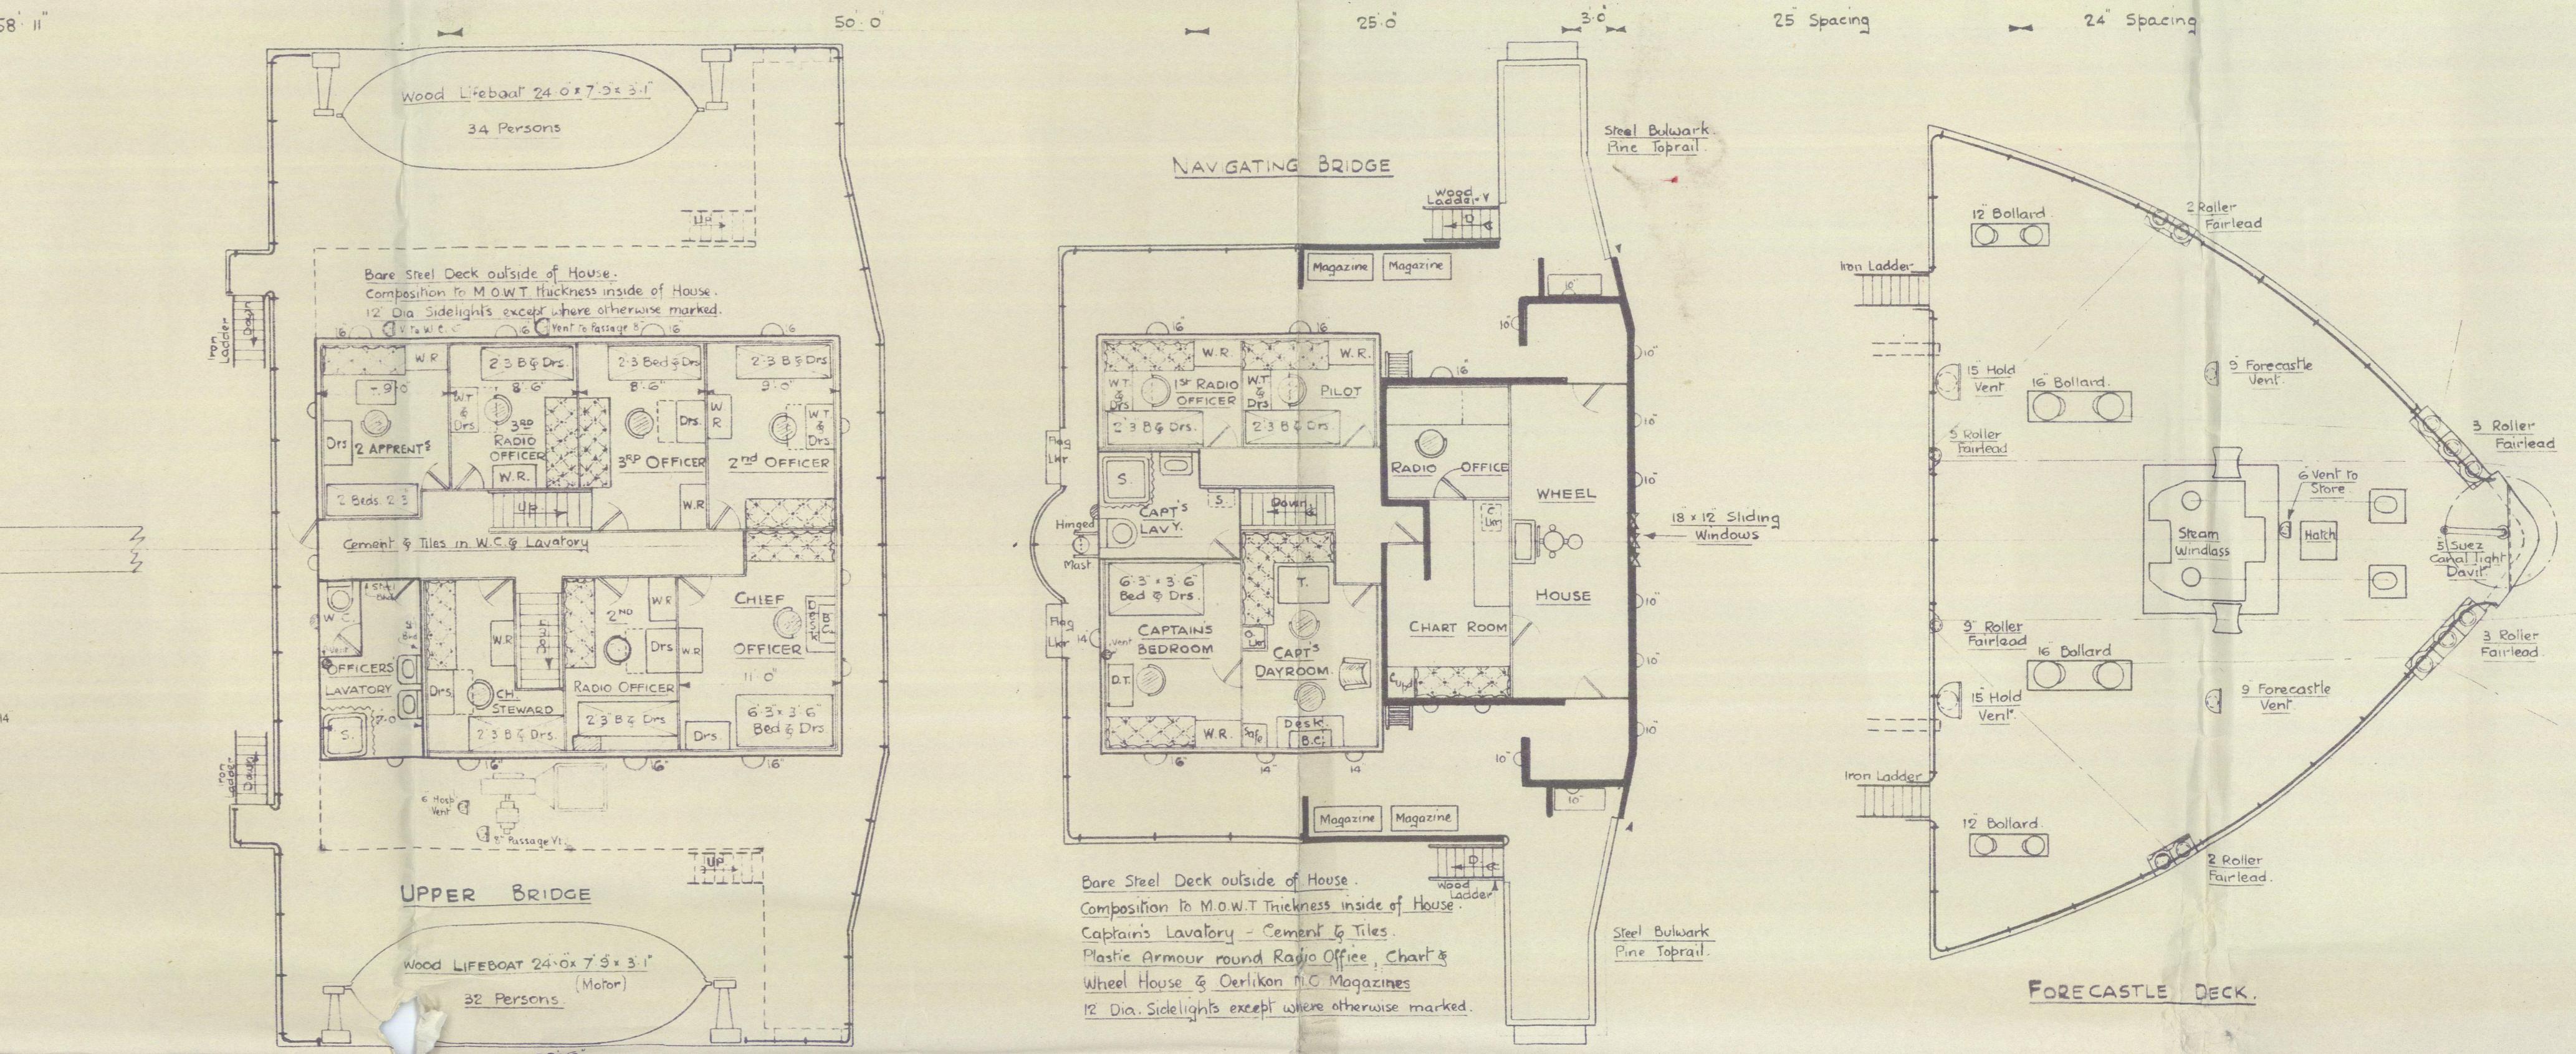

Sir G. Laing & Sons. Ltd.  
M/V Nos. 742-43

Profile & Decks

'Empire Woodsworth'

33498

British Lancer. x

© 2021



Lloyd's Register  
Foundation


007819-002635-0015

M.V. No 742+3

PROFILE & DECKS

SCALE  $\frac{1}{8}$  = 1 FT.

LENGTH B.P. 4750' - BREADTH MLD. 580' - DEPTH MLD. 360'

 

Sir J. Laing & Sons, Ltd.,

M/V Nos. 742 & 43

Midship Section.

"Empire Workshops"

33498

Approved

British Lameer

© 2021

Lloyd's Register  
Foundation

002524-002535-0014

